This drawing is the property of Stephen Craven Building Design Limited.
Copyright is reserved and the drawing is issued on condition that it is not copied wholly or in part without the consent in writing of Stephen Craven Building Design Limited.

Dimensions should not be scaled. All dimensions to be checked on site by the contractor before commencement of the relevant part of the work.

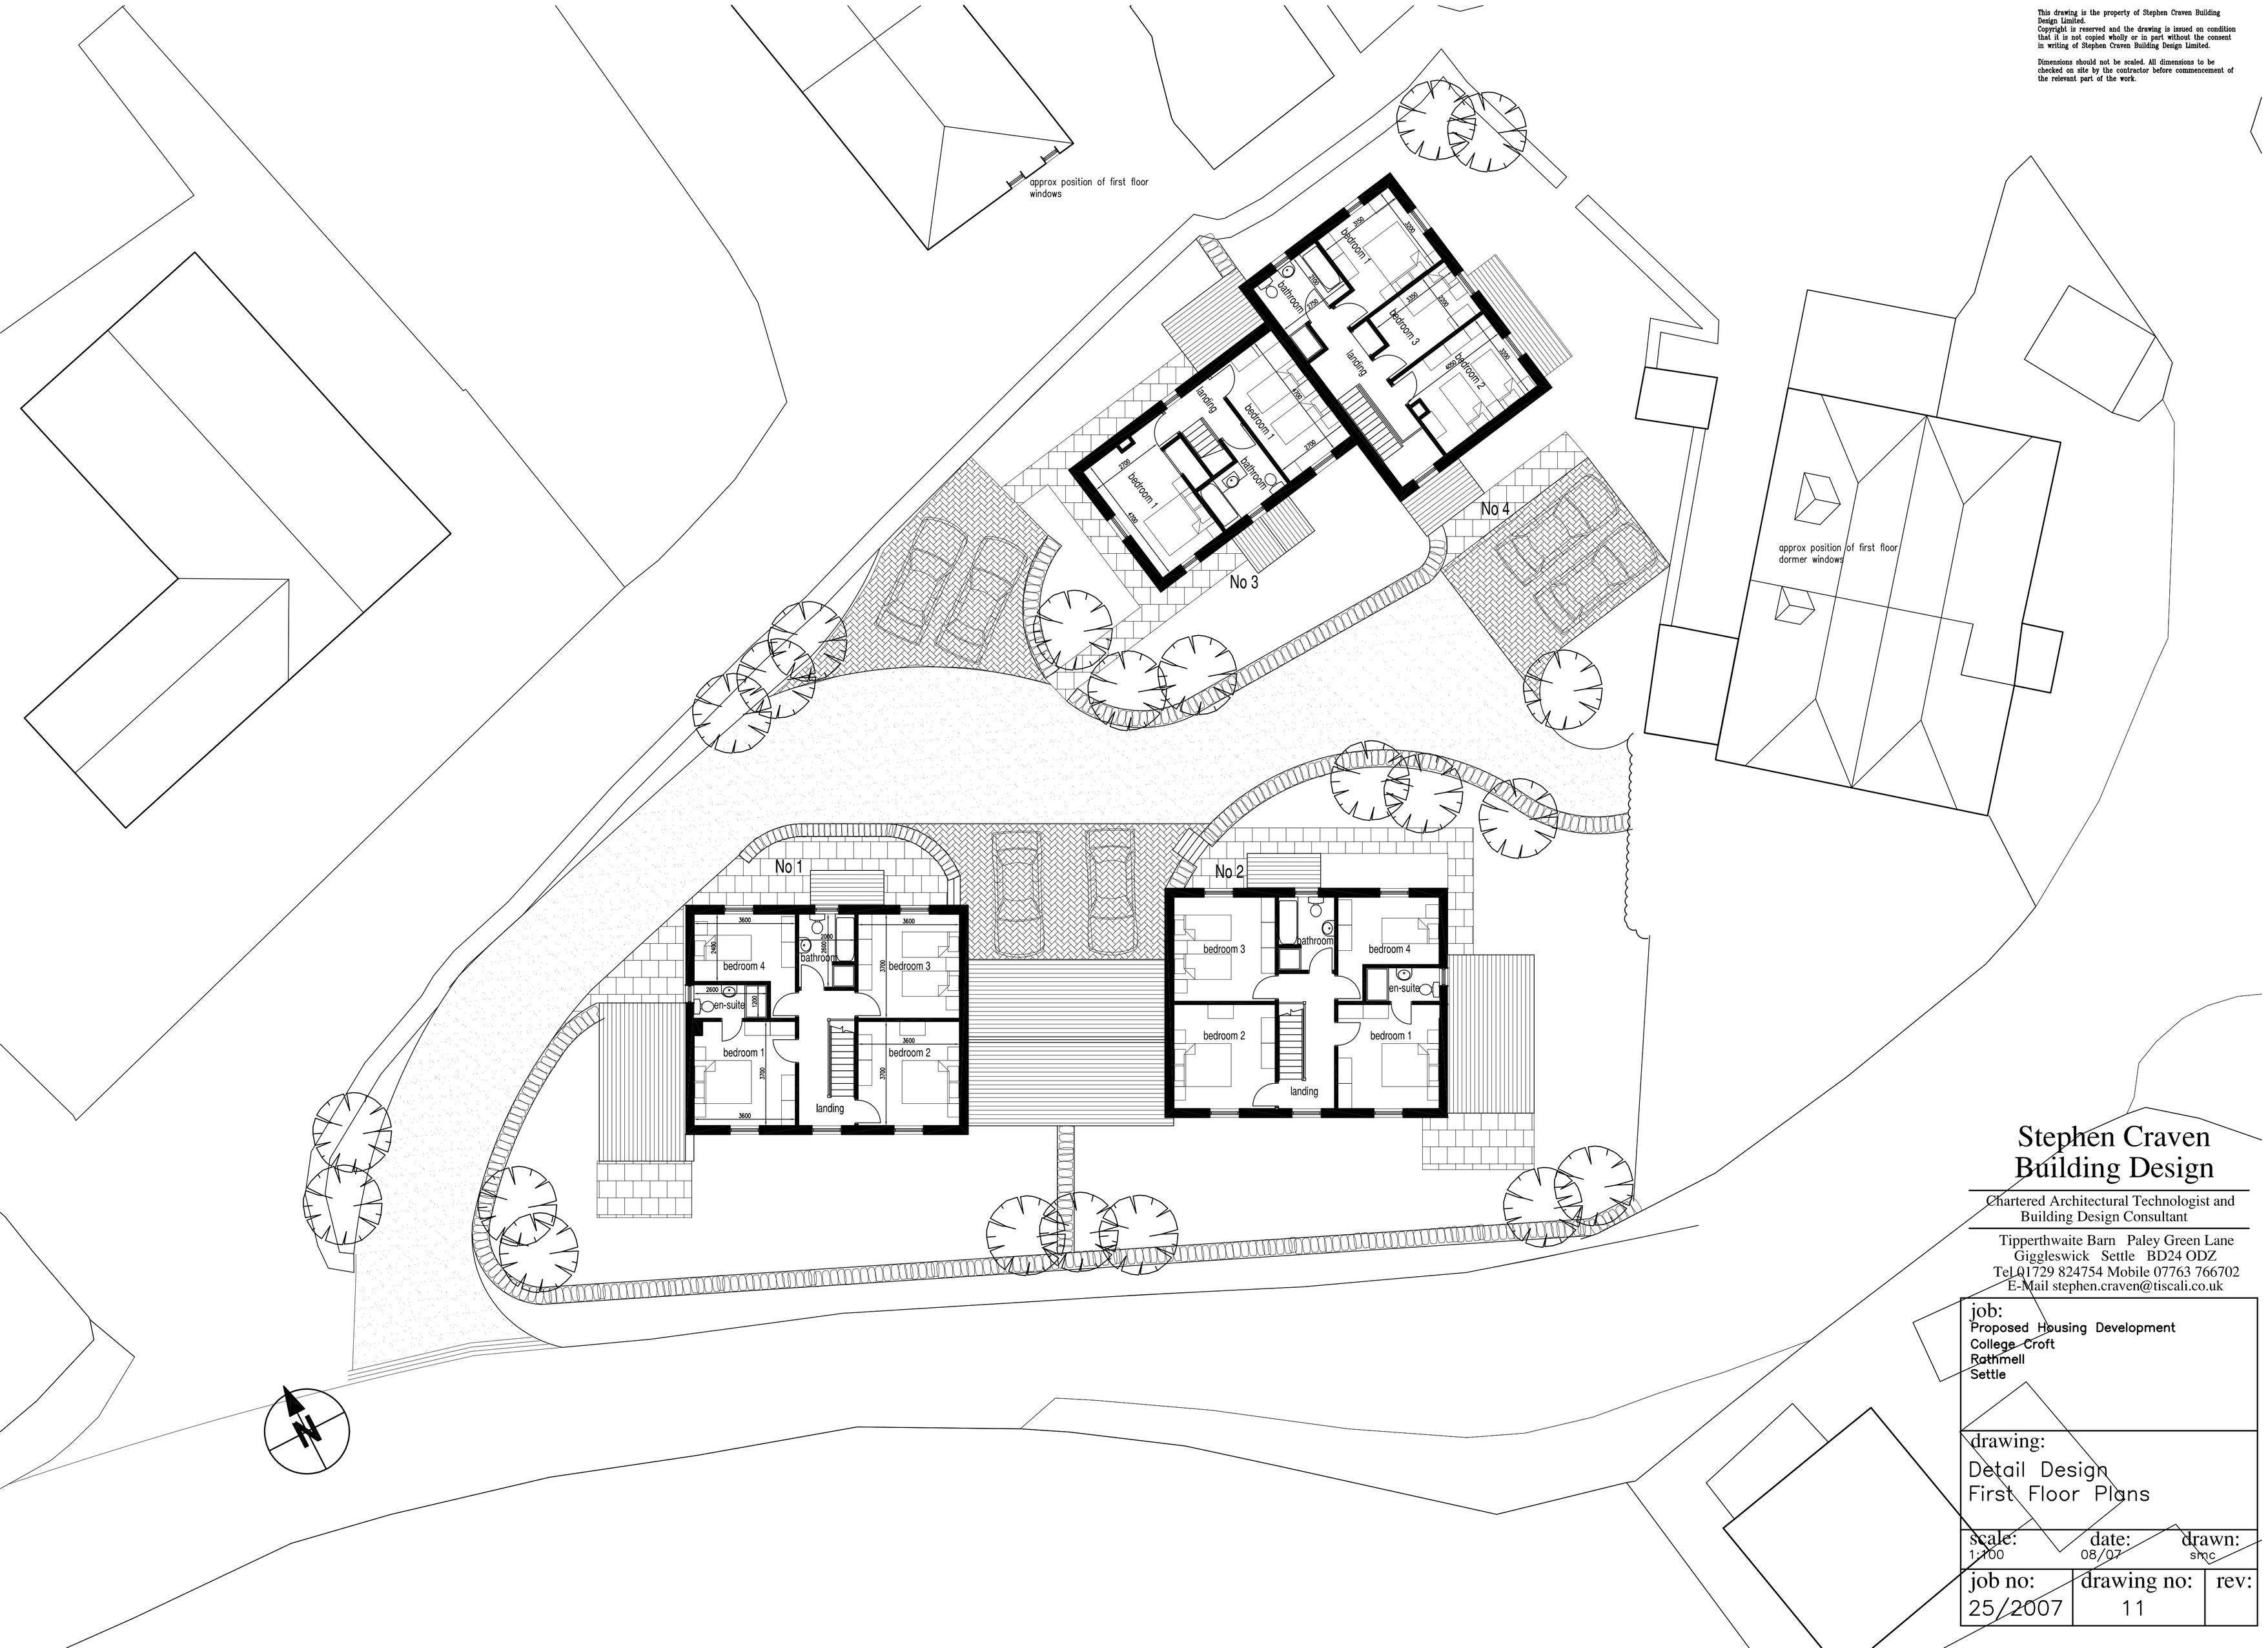

Stephen Craven
Building Design

Chartered Architectural Technologist and
Building Design Consultant

Tipperthwaite Barn Paley Green Lane
Giggleswick Settle BD24 ODZ
Tel 01729 824754 Mobile 07763 766702
E-Mail stephen.craven@tiscali.co.uk

job:
Proposed Housing Development
College Croft
Rathmell
Settle

drawing:
Detail Design
First Floor Plans

scale:	date:	drawn:
1:100	08/07	smc

job no:	drawing no:	rev:
25/2007	11	